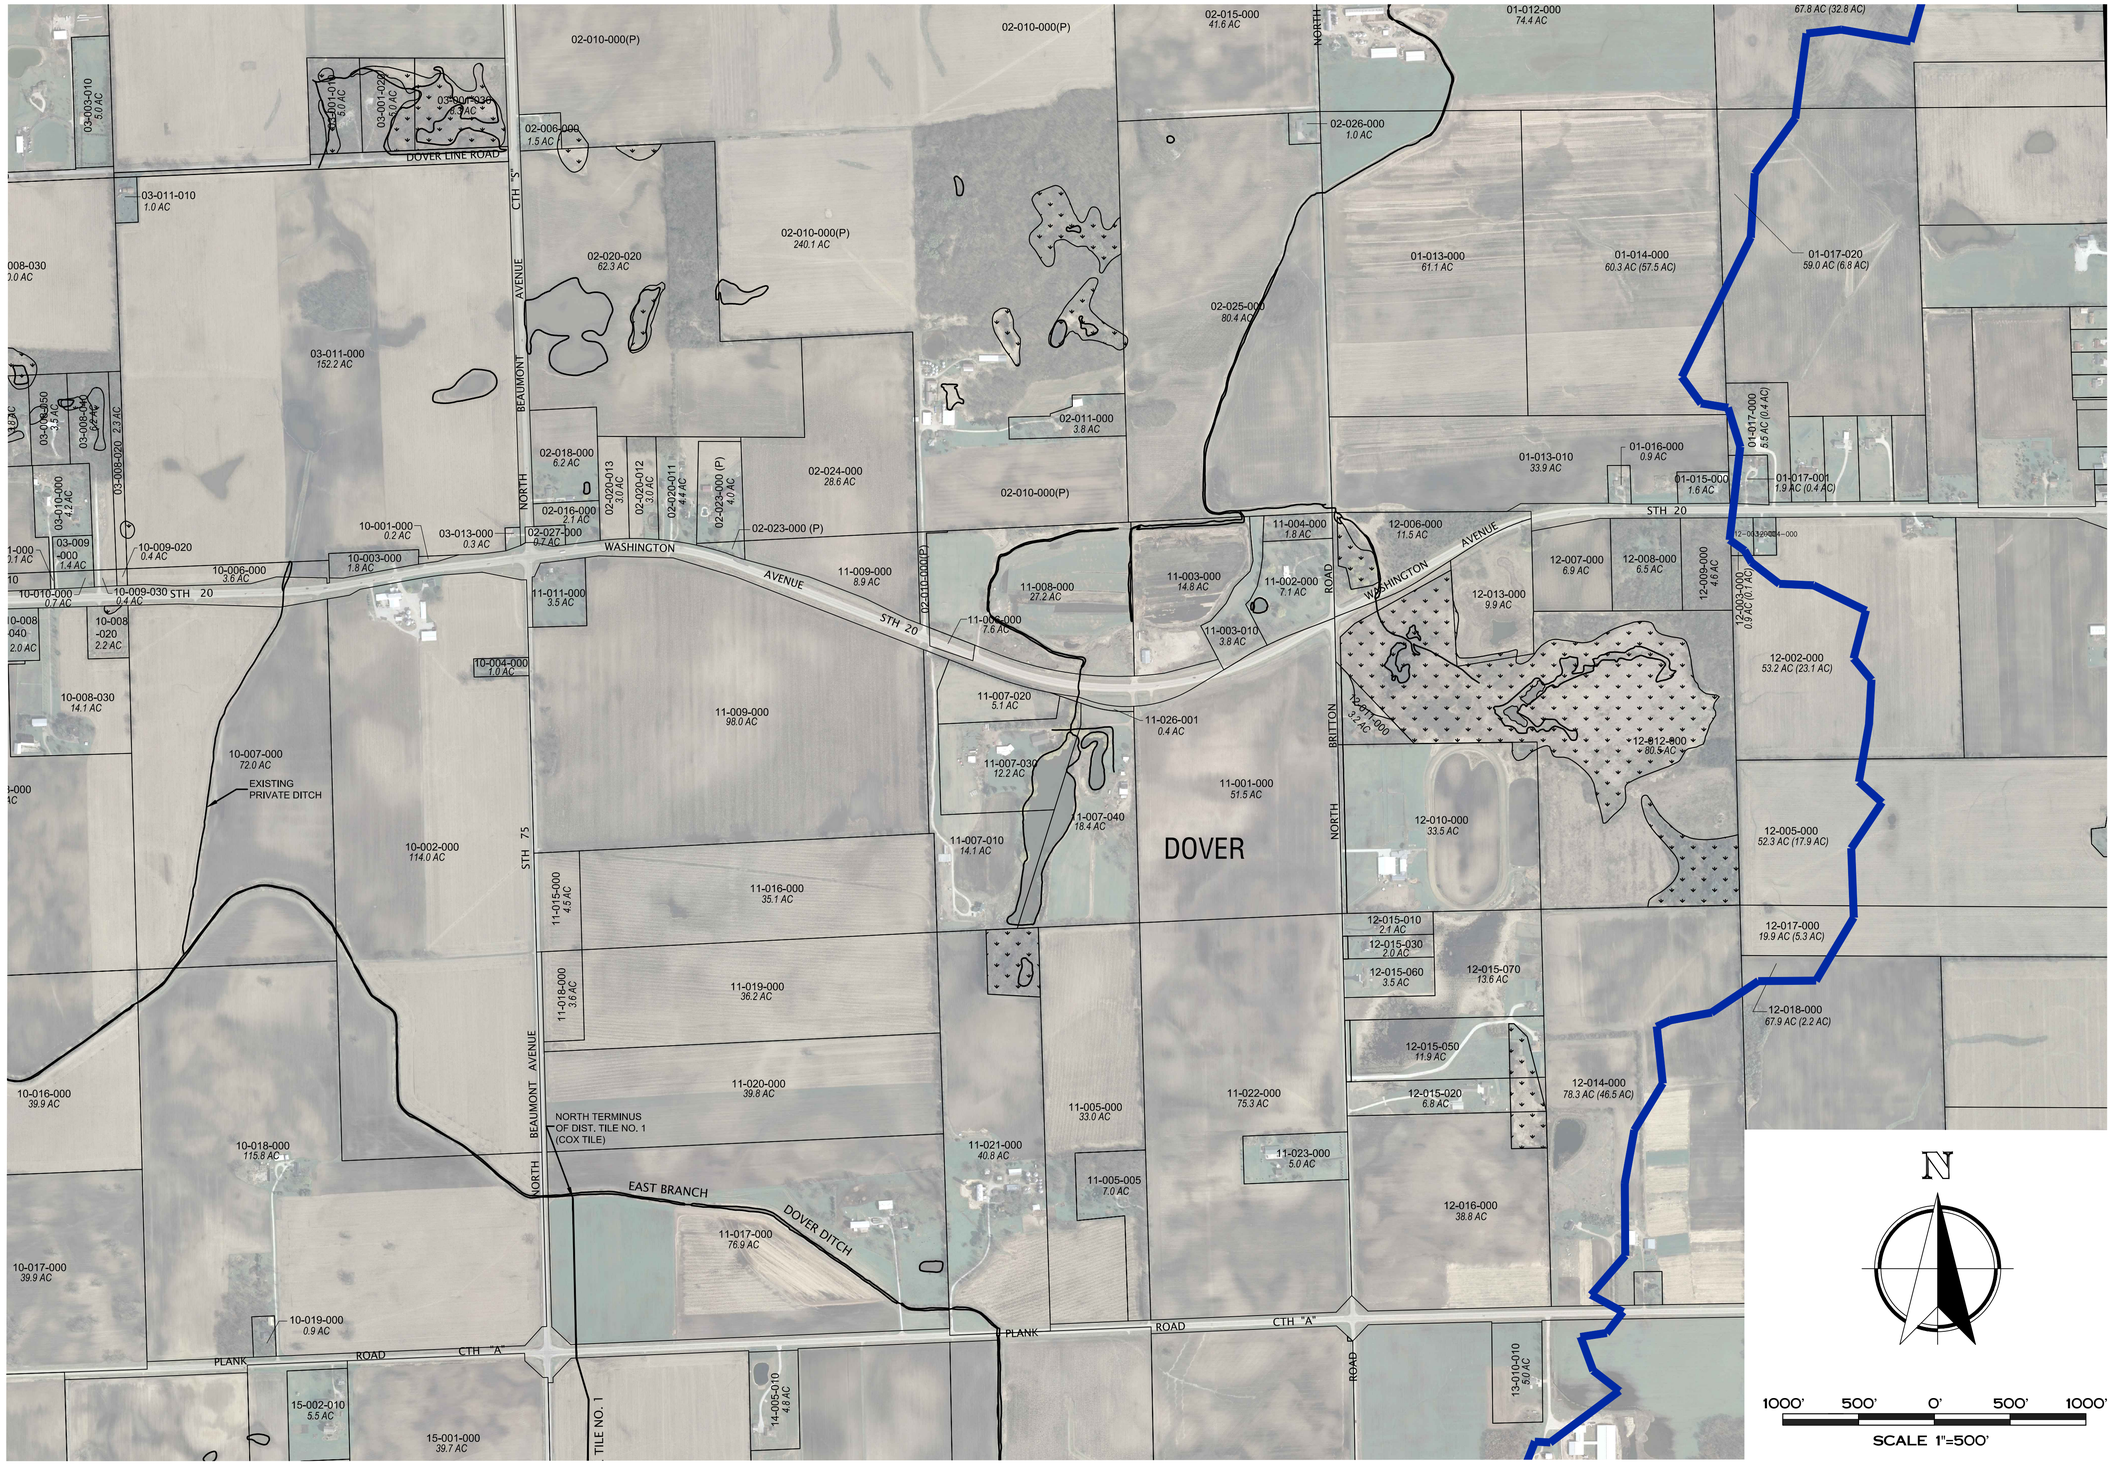

NORWAY / DOVER DRAINAGE DISTRICT MAPPING
DOVER NORTHEAST
RACINE CO., WISCONSIN

Nielsen Madsen & Barber S.C.
Civil Engineers and Land Surveyors
1458 Horizon Blvd., Suite 200 Racine, WI. 53406
Tele: (262)634-5588 Fax: (262)634-5024
Website www.nmbsc.net

NO.	REVISION	DATE

PROJ. MGR: MRM
DRAFTED: SCB
DATE: 6-21-2012
CHECKED: MRM
DATE: 7-2-2012

2010.0022.03

SHEET 4 OF 25

Monday, August 27, 2012 8:02:53 AM