EAGLE CREEK DRAINAGE DISTRICT
MAPPING AND BENEFITS ASSESSMENT
for
RACINE COUNTY BOARD OF DRAINAGE COMMISSIONERS

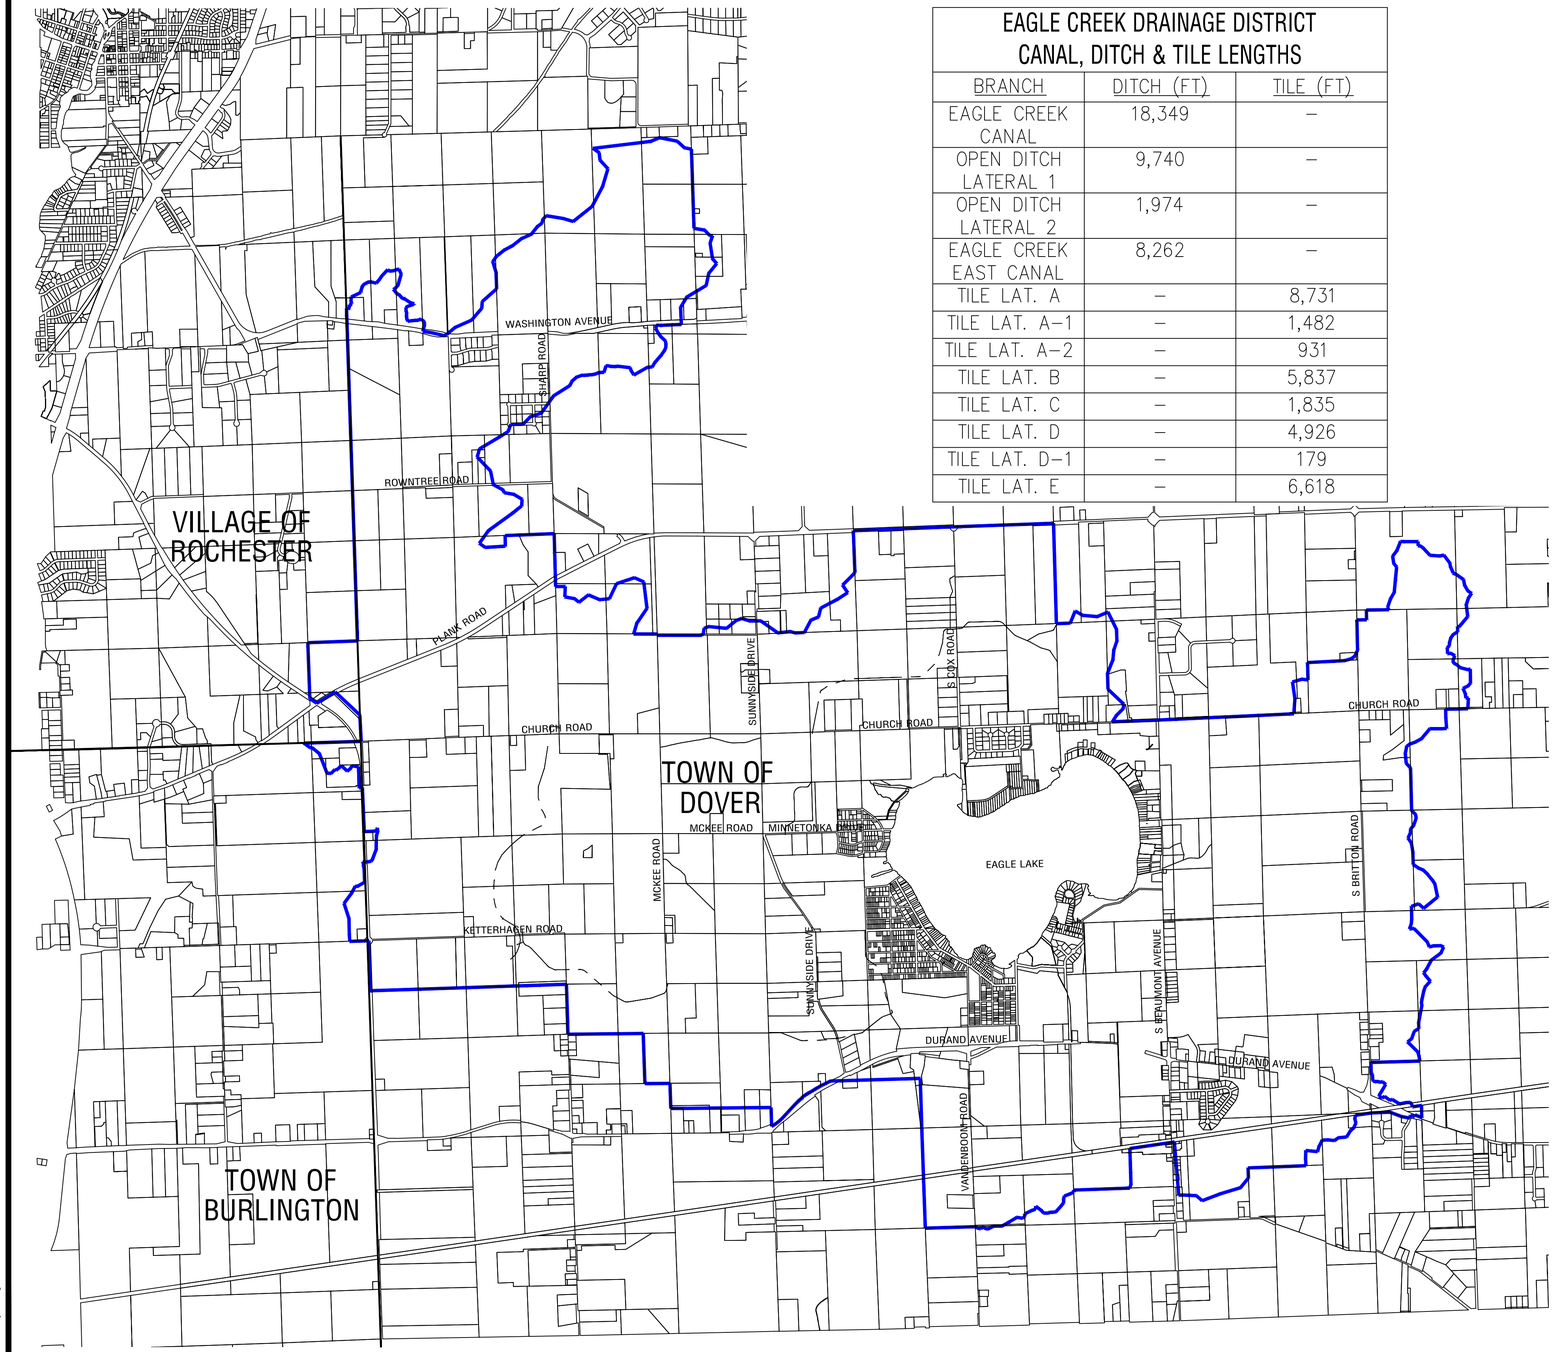

EAGLE CREEK DRAINAGE DISTRICT CANAL, DITCH & TILE LENGTHS		
BRANCH	DITCH (FT)	TILE (FT)
EAGLE CREEK CANAL	18,349	–
OPEN DITCH LATERAL 1	9,740	–
OPEN DITCH LATERAL 2	1,974	–
EAGLE CREEK EAST CANAL	8,262	–
TILE LAT. A	–	8,731
TILE LAT. A–1	–	1,482
TILE LAT. A–2	–	931
TILE LAT. B	–	5,837
TILE LAT. C	–	1,835
TILE LAT. D	–	4,926
TILE LAT. D–1	–	179
TILE LAT. E	–	6,618

N

4000' 2000' 0' 2000' 4000'

SCALE 1"=2000'

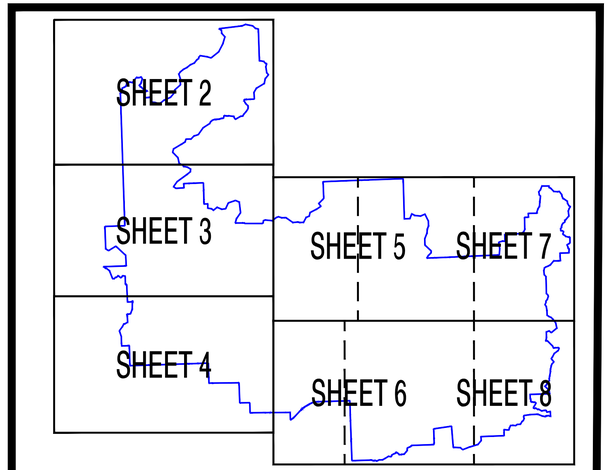

OVERALL DISTRICT LOCATION MAP

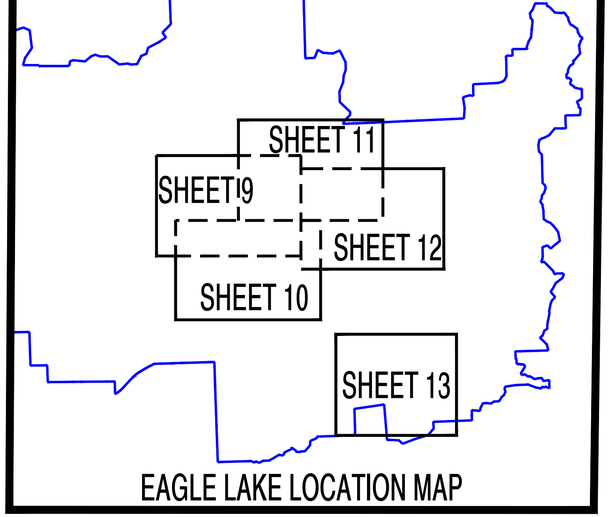

EAGLE LAKE LOCATION MAP

LEGEND

NEW DISTRICT BOUNDARY

TOWNSHIP BOUNDARY

Nielsen Madsen + Barber
CIVIL ENGINEERS AND LAND SURVEYORS
1458 Horizon Blvd. Suite 200, Racine, WI. 53406
Tele: (262)634-5588 Website: www.nmbsc.net

EAGLE CREEK DRAINAGE DISTRICT MAPPING
COVER SHEET
FOR
RCBDC
RACINE COUNTY, WISCONSIN

NO.	REVISION	DATE

PROJ. MGR: MRM
DRAFTED: JRT
DATE: 08-20-2021
CHECKED: JJC
DATE: 08-20-2021

2018.0006.05

SHEET 1 OF 13

Thursday, August 19, 2021 8:52:54 AM